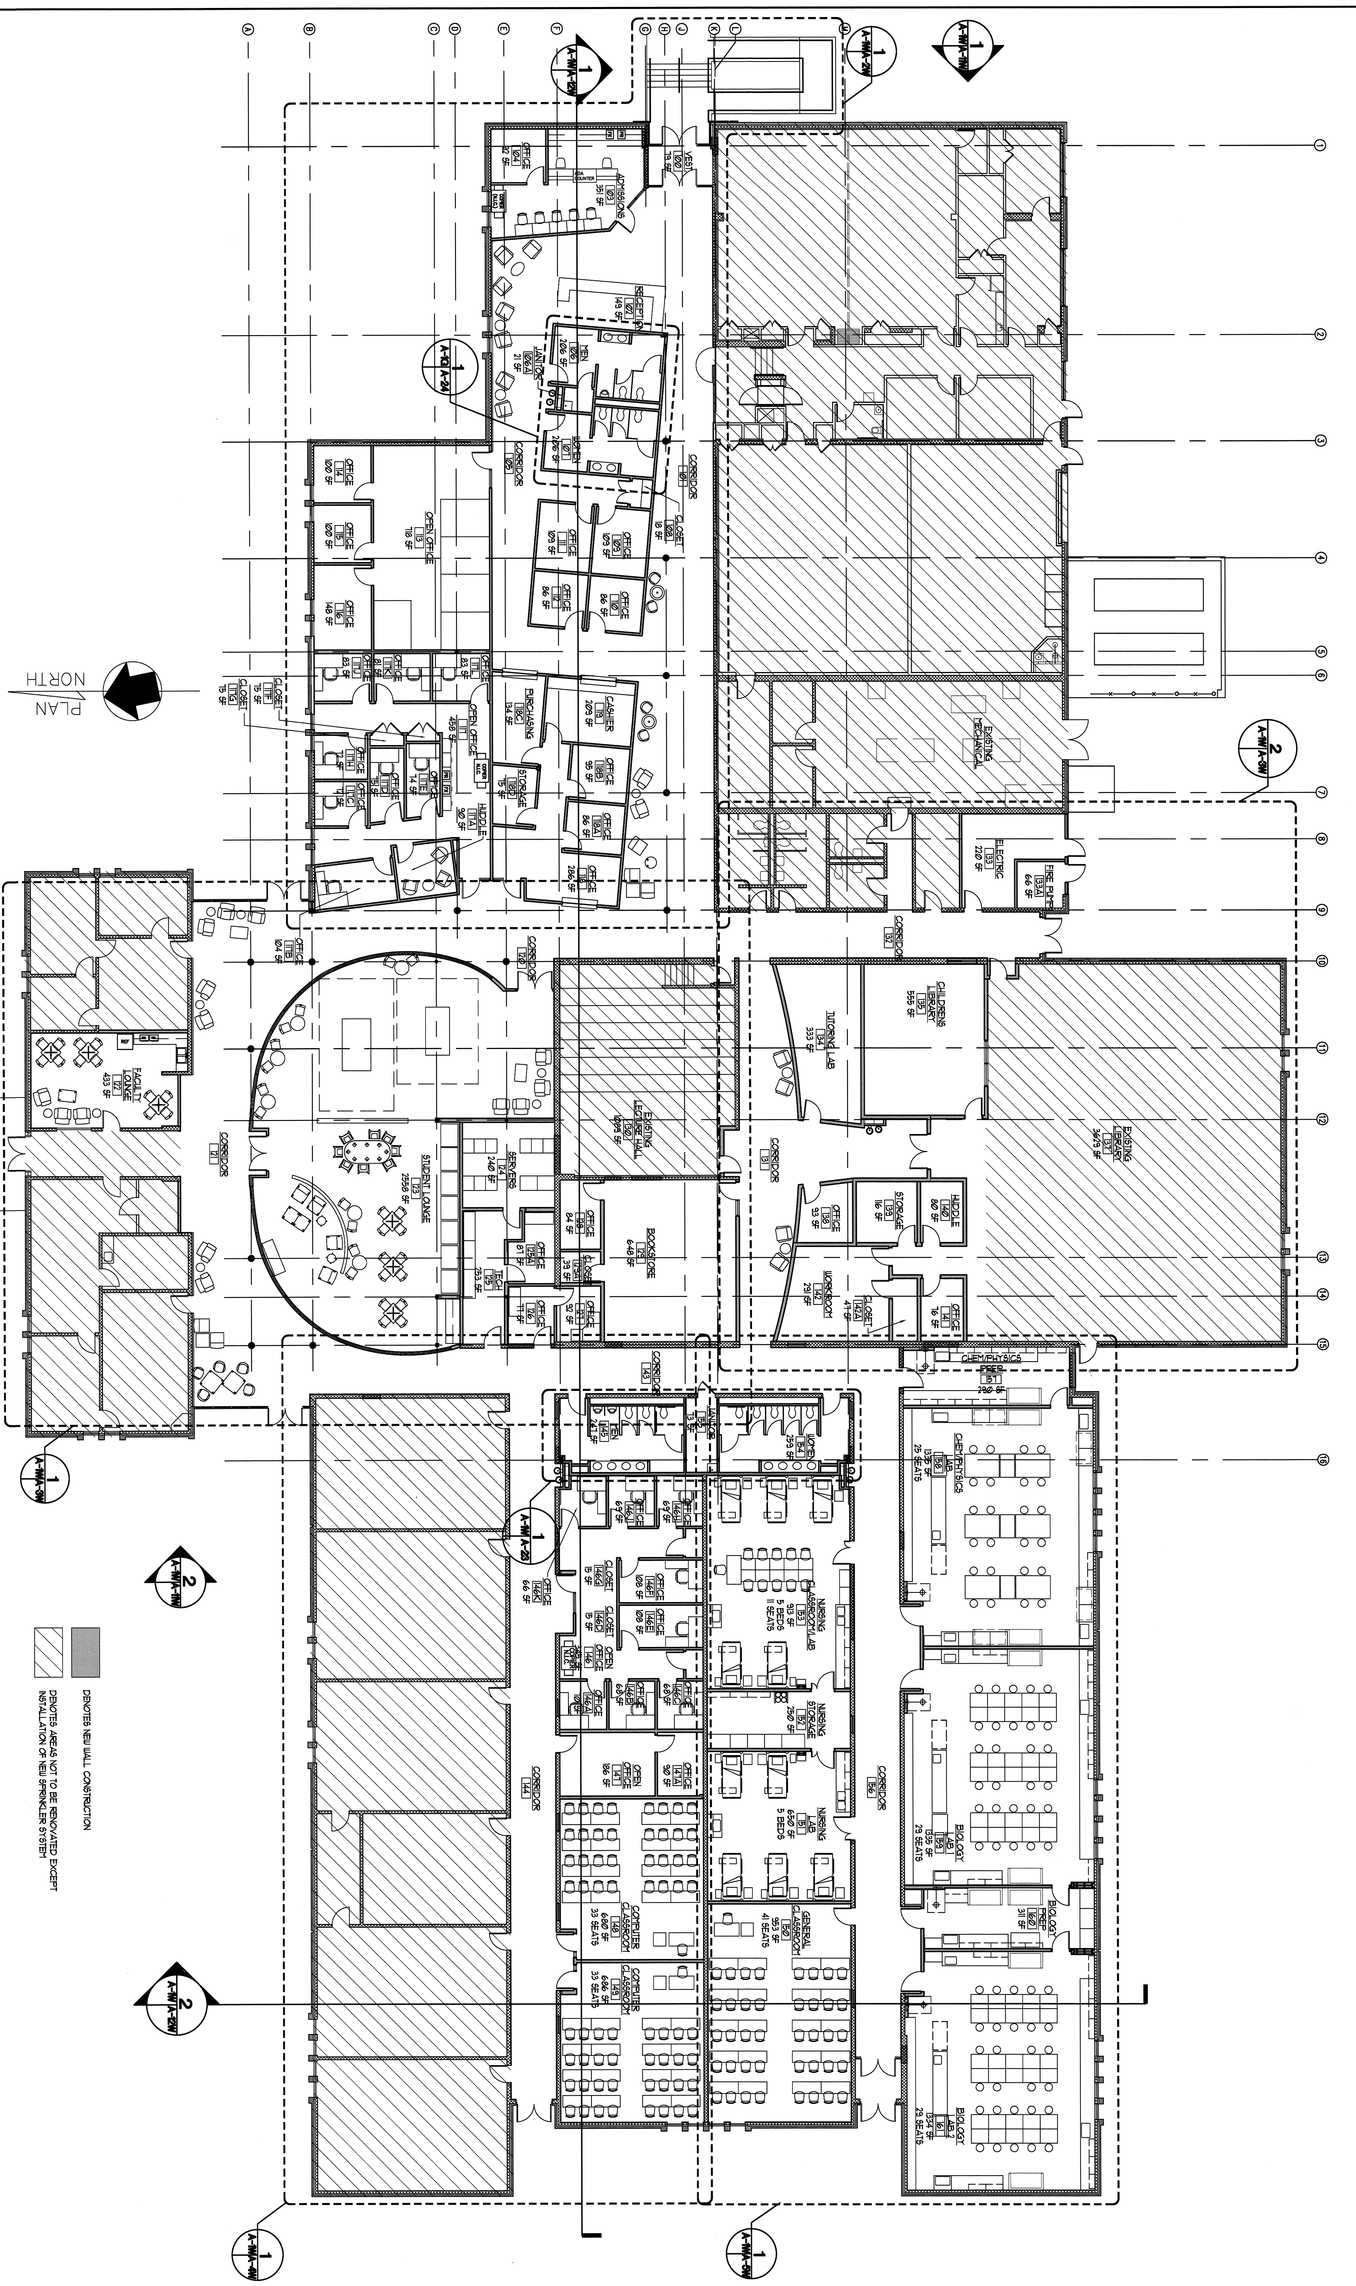

1 A-1A-1 **FLOOR PLAN**
SCALE 3/32" = 1'-0"

FLOOR PLAN
WARSAW CAMPUS

RAPPAHANNOCK COMMUNITY COLLEGE
CAMPUS RENOVATIONS
WARSAW + GLENNS, VIRGINIA
PC: 260-17712

nbj ARCHITECTURE
A Professional Limited Company
GROVE PARK SQUARE
11537-B NUCKOLS ROAD
Glen Allen, Virginia 23059
☎(804) 273-9811 fax: (804) 273-9843

NO.	REVISIONS DATE
1	

Date: JANUARY 13, 2010

Sheet: A-1W

File Number: RCC-ABJ-PLAN